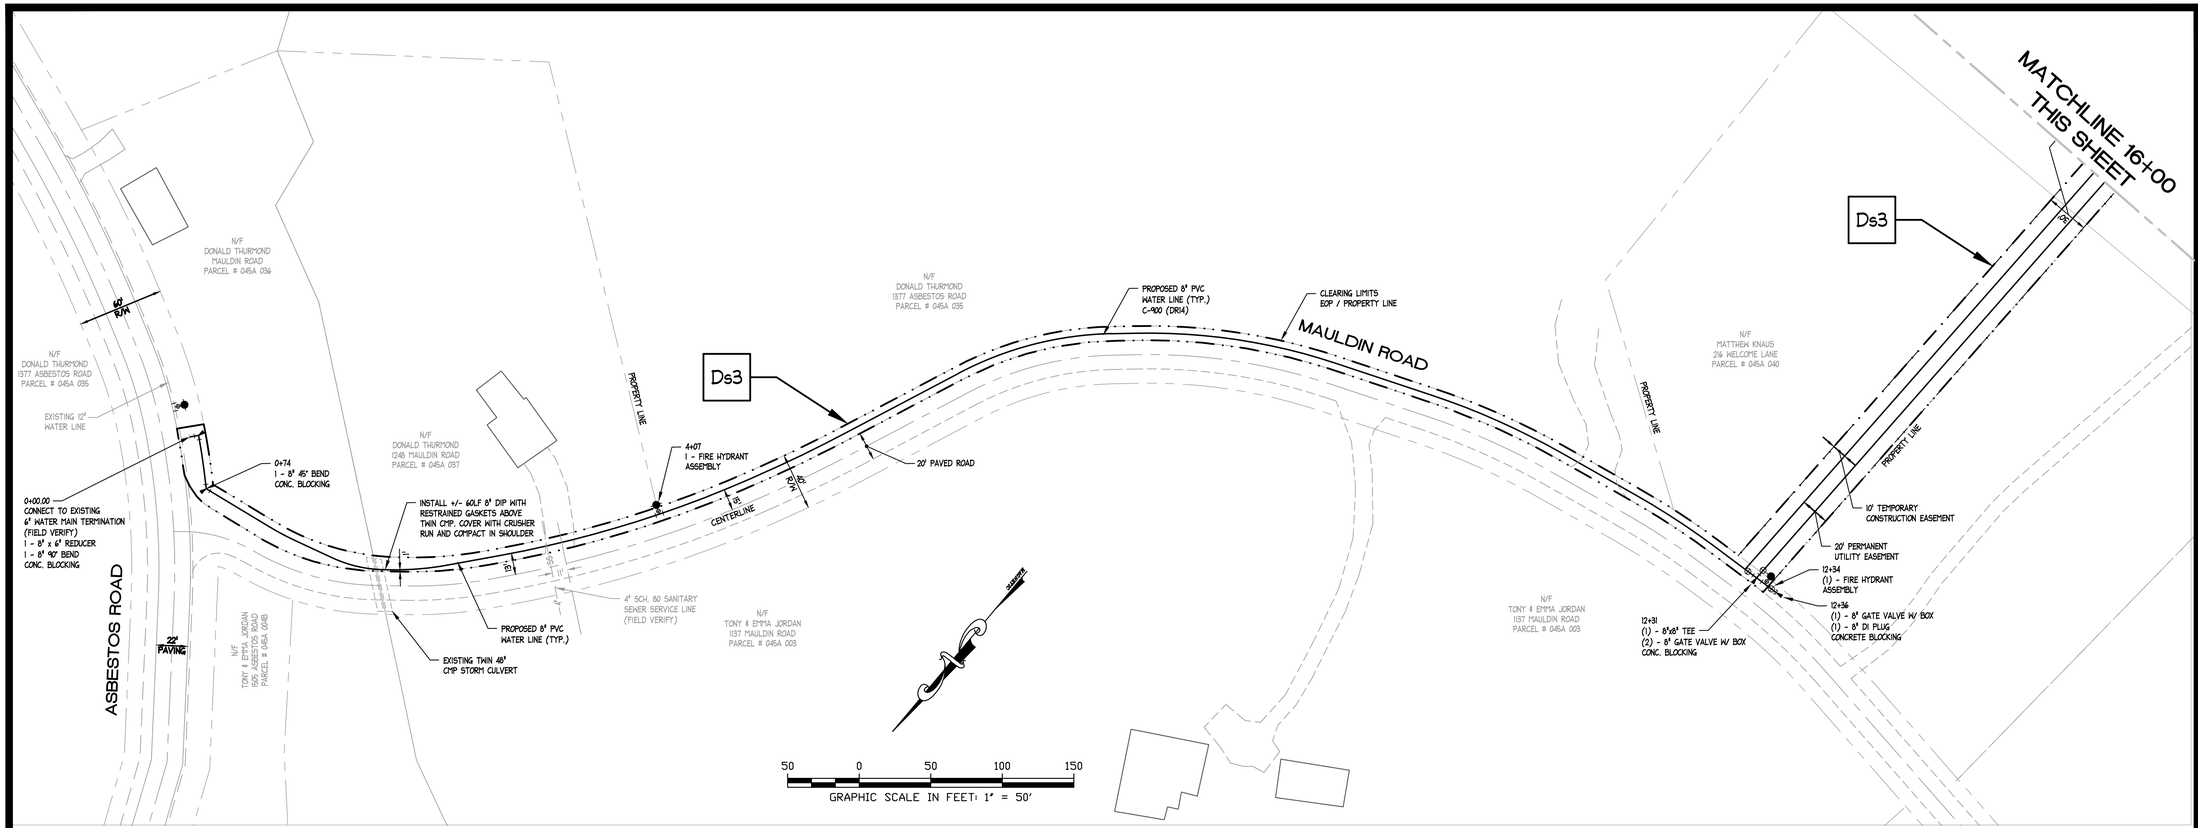

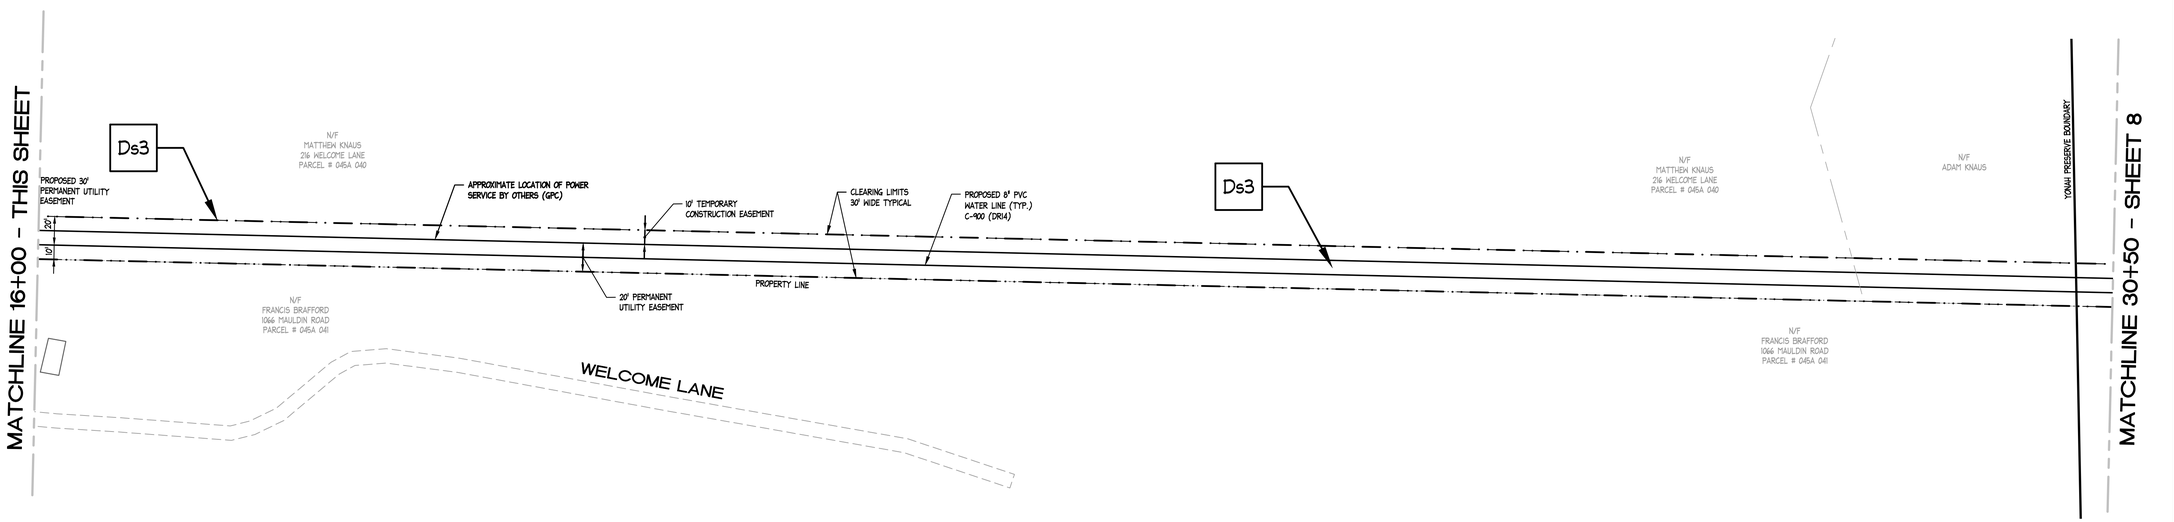

GEORGIA 811
Utilities Protection Center, Inc.
Know what's **below.**
Call before you dig.

OFF-SITE WATER LINE PLAN

GEORGIA REGISTERED No. 22082 PROFESSIONAL ENGINEER JAMES H. BARGE
2-7-2018
GSWCC Certification #: 0000046529
Expires: 10-28-2019

REVISIONS:

1	BIDDER'S RFI #1	1-19-18
2	BIDDER'S RFI #3	2-7-18

YONAH PRESERVE
FOR THE
WHITE COUNTY BOARD OF COMMINSIONERS
WHITE COUNTY, GEORGIA

COPYRIGHT © 2017 CARTER & SLOOPE, INC. ALL RIGHTS RESERVED.

Carter & Sloope
CONSULTING ENGINEERS
MACON ◇ ATHENS ◇ CANTON ◇ MOULTRIE
1031 STONEBRIDGE PARKWAY, WATKINSVILLE, GA 30677 . 706.769.4119 TEL . 706.769.4546 FAX

THIS LINE IS ONE INCH LONG WHEN DRAWING IS PLOTTED FULL SCALE

DSGN: JHB	DRWN: JHB
DWG. NAME: W6299.008 MAIN	
PROJ. NO.: W6299.008	
DATE: DECEMBER 2017	SHEET NO.: 21 OF 63 SHEETS